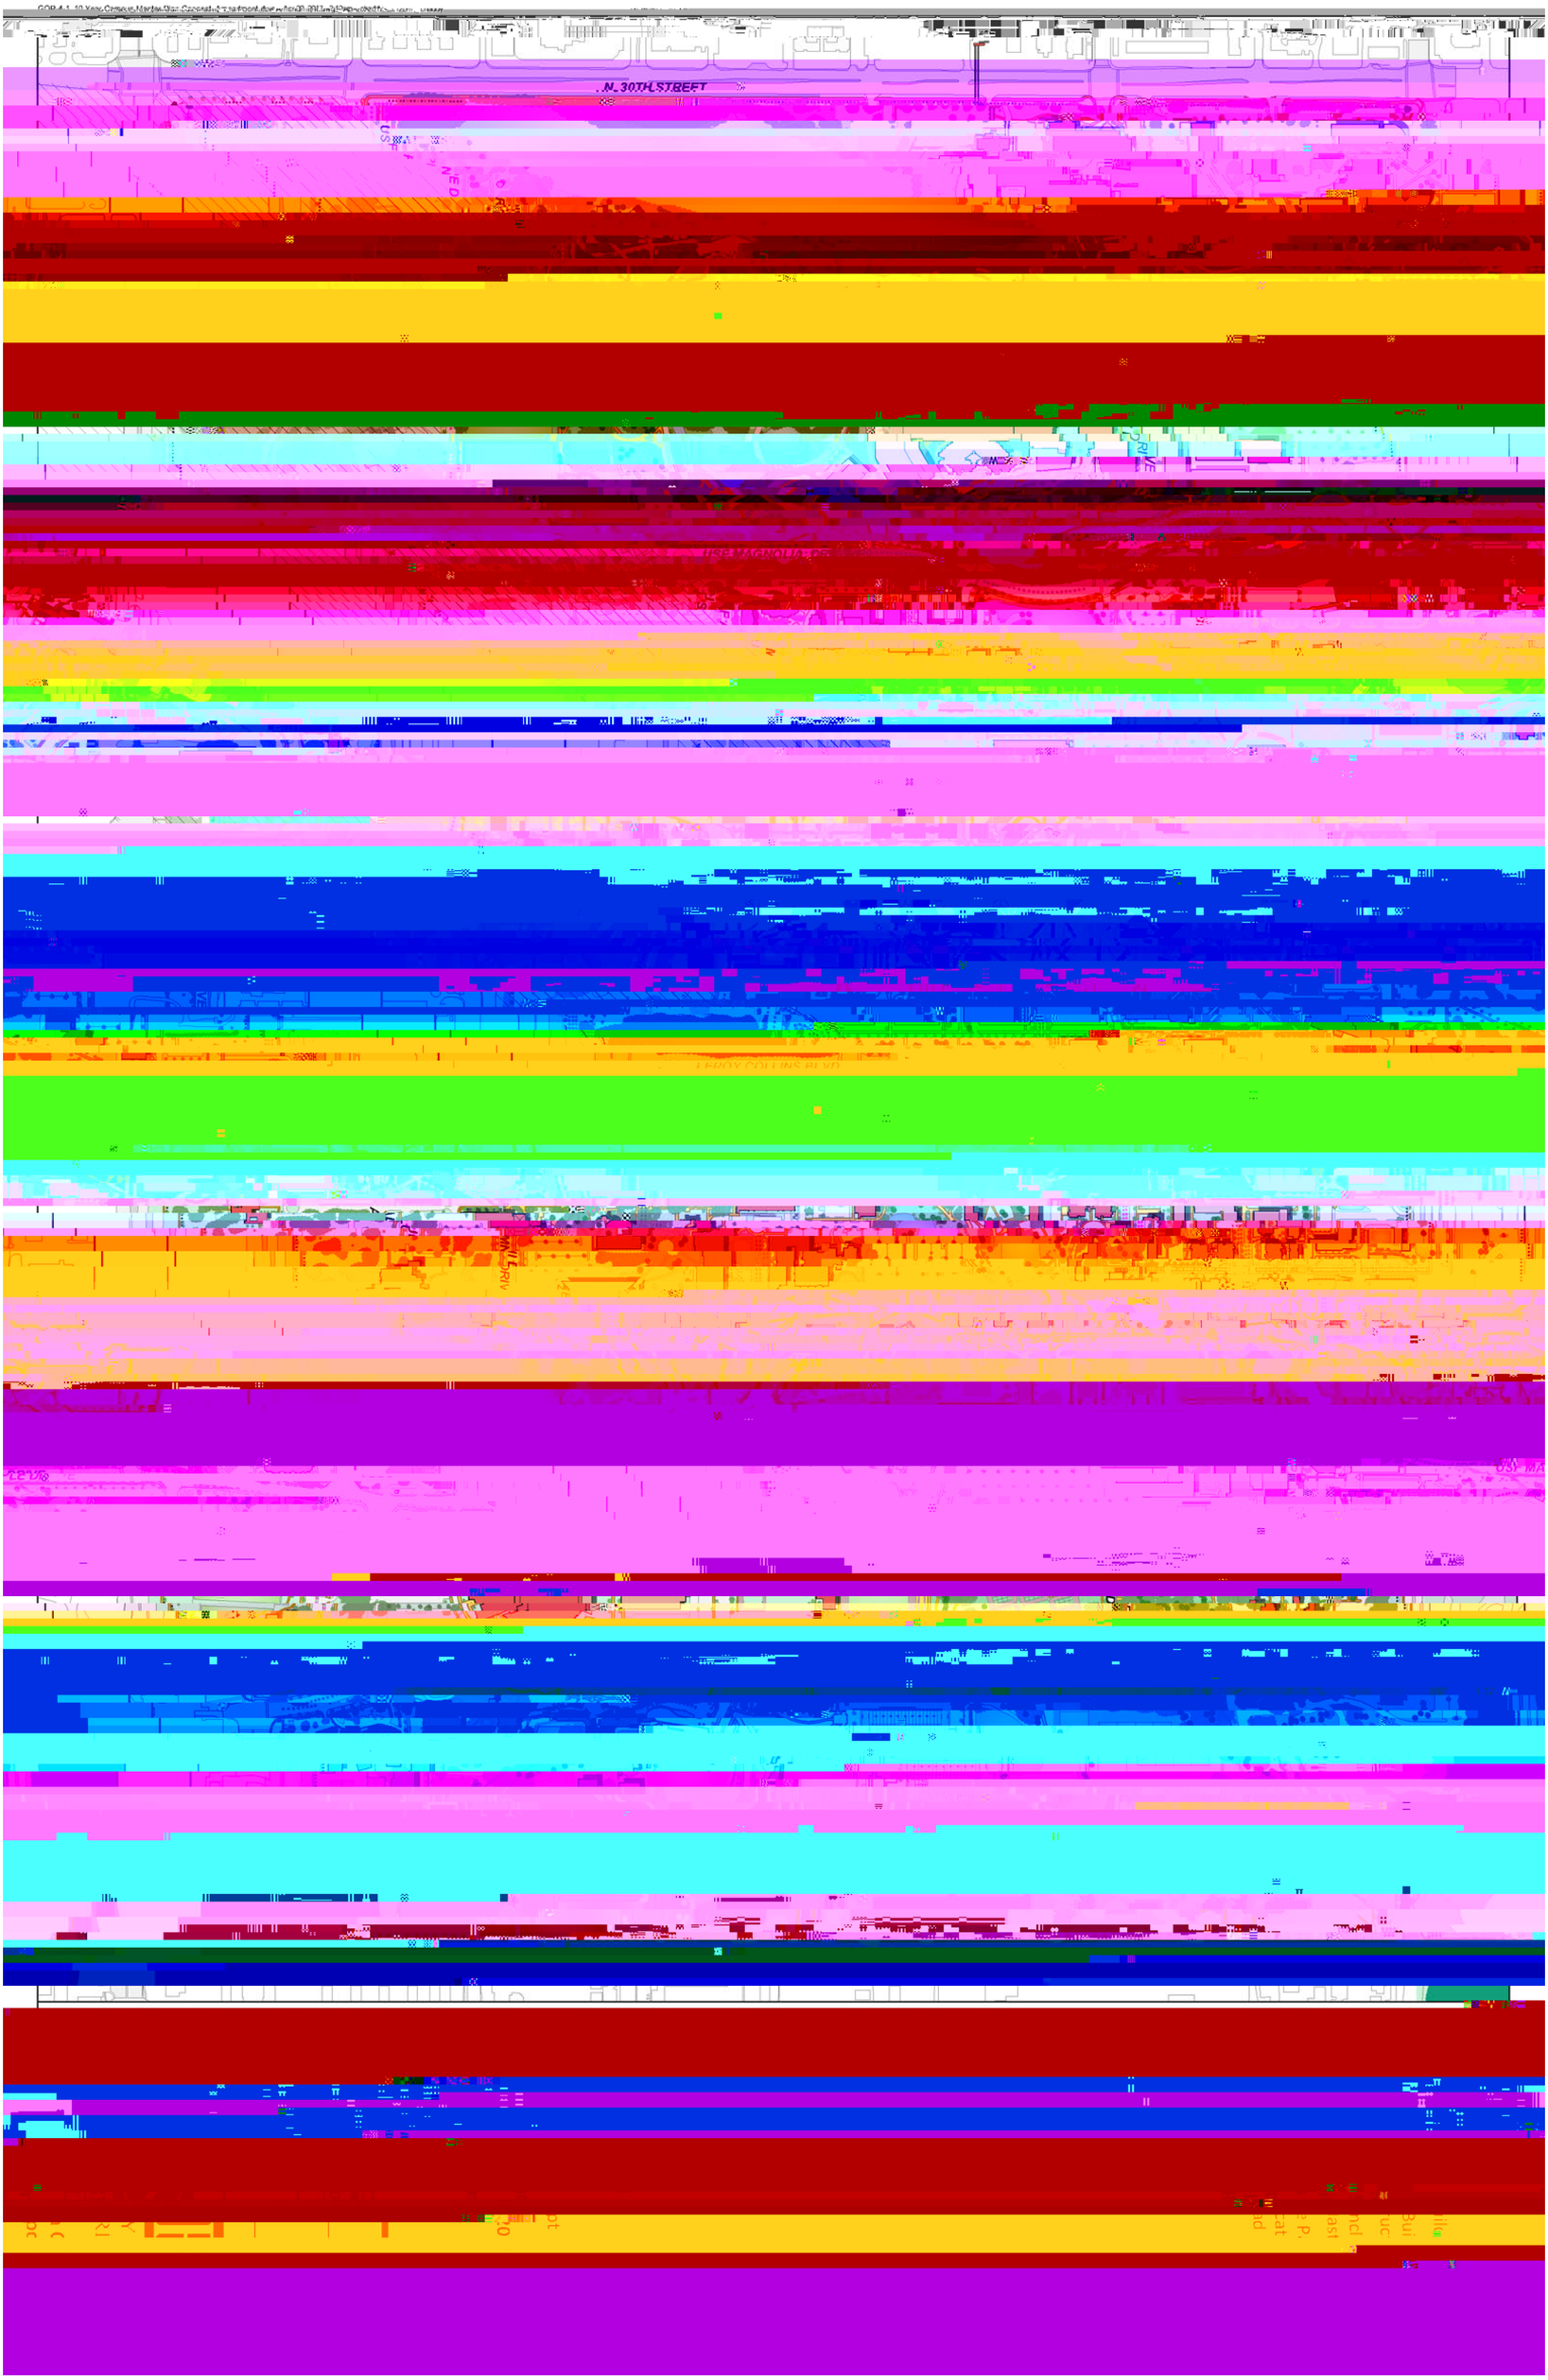
N 30TH ST BEFT
USE MAGNOLIA DR
LEMAY COLLINS BLVD
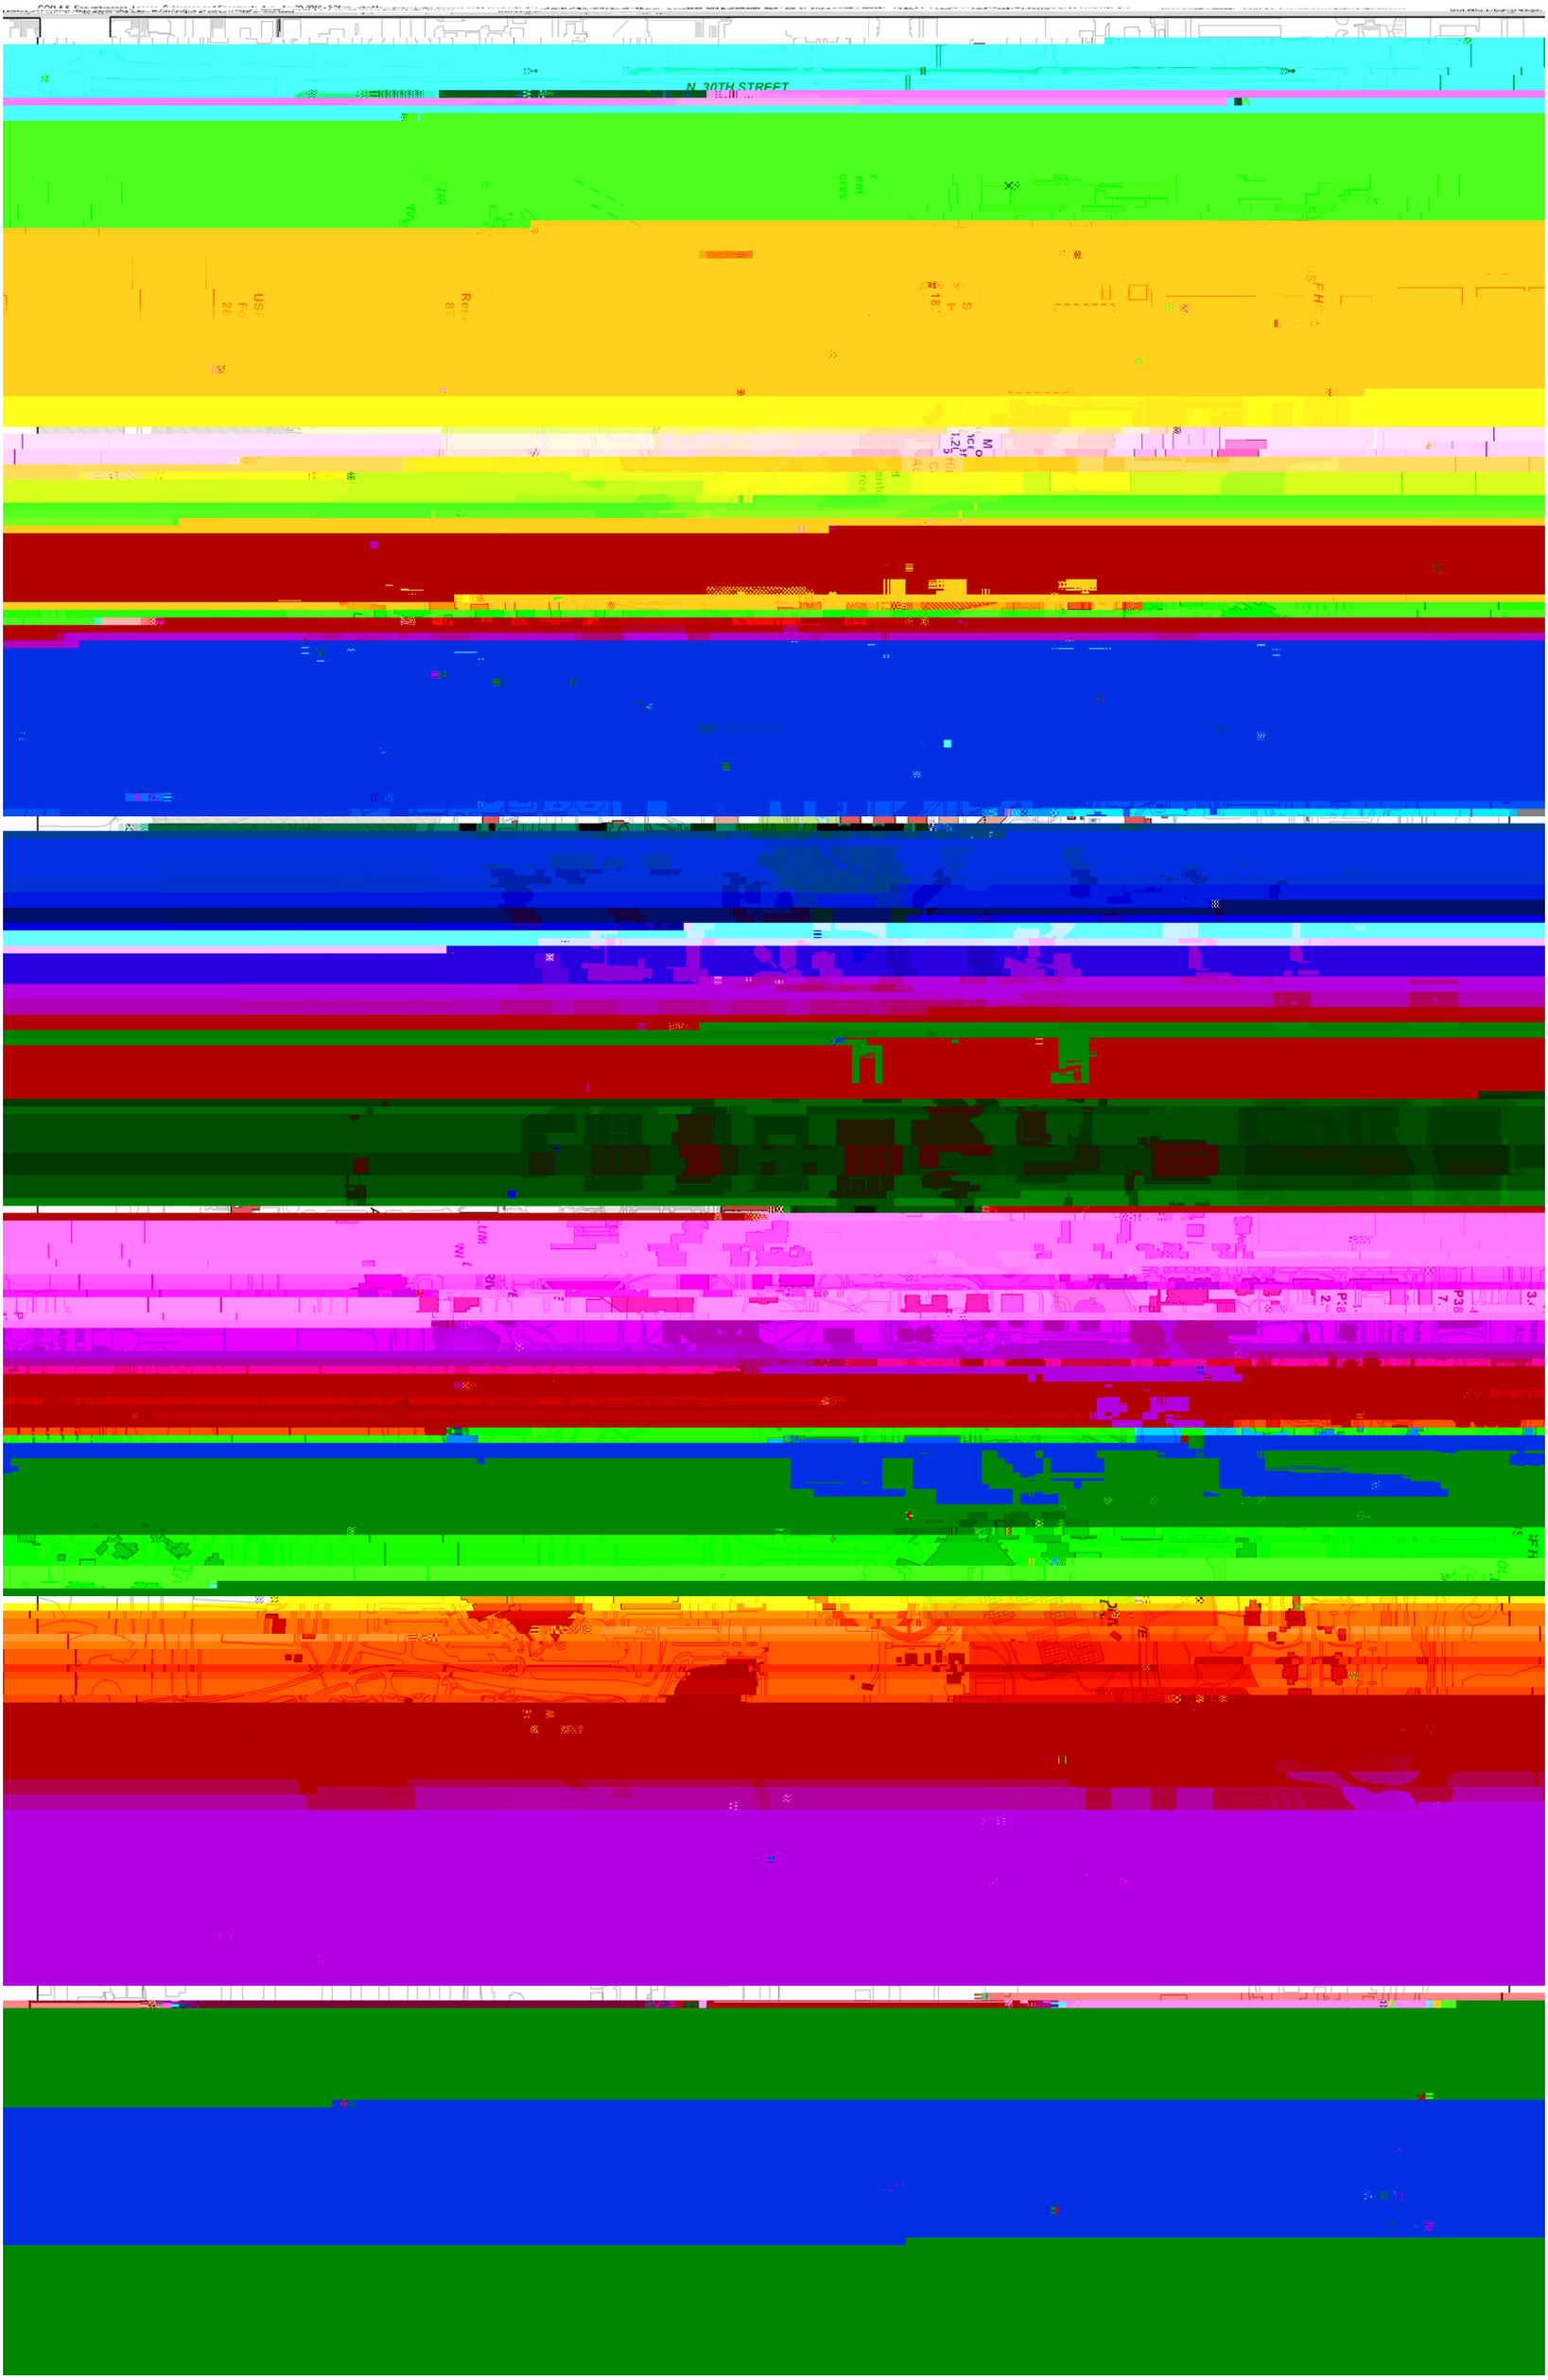
N 30TH STREET
GDP-4-1_10 Year Campus Master Plan Concept_Amendment.dwg , Apr 20, 2017 - 3:52pm , cheddy